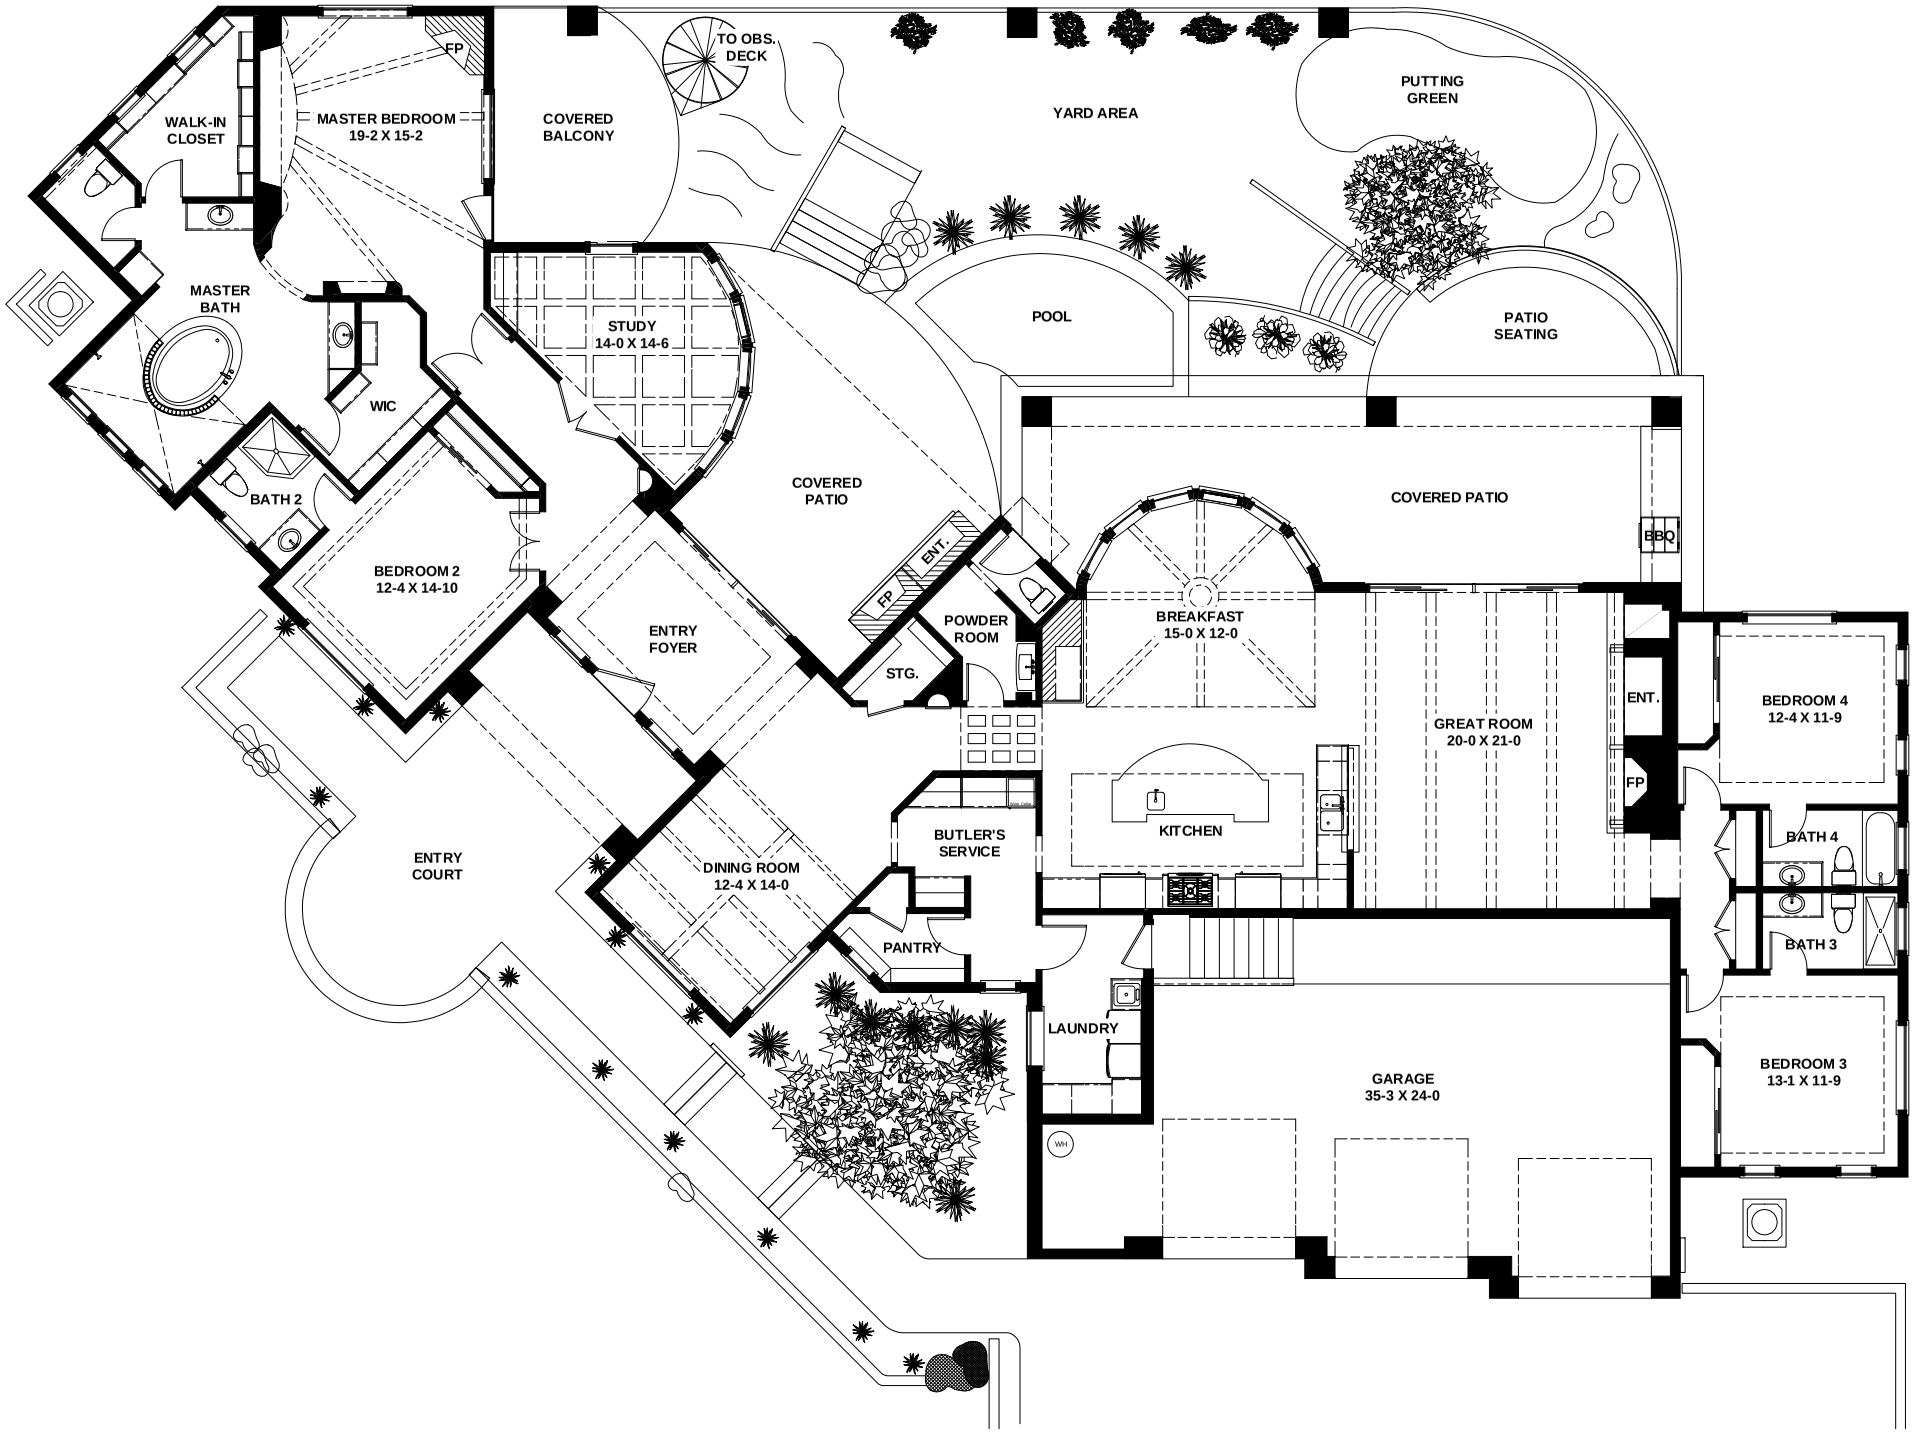
WALK-IN CLOSET
MASTER BEDROOM 19-2 X 15-2
FP
COVERED BALCONY
TO OBS. DECK
YARD AREA
PUTTING GREEN
MASTER BATH
WIC
STUDY 14-0 X 14-6
POOL
PATIO SEATING
BATH 2
BEDROOM 2 12-4 X 14-10
COVERED PATIO
COVERED PATIO
BBQ
ENT.
FP
POWDER ROOM
STG.
ENTRY FOYER
BREAKFAST 15-0 X 12-0
GREAT ROOM 20-0 X 21-0
ENT.
FP
BEDROOM 4 12-4 X 11-9
KITCHEN
BUTLER'S SERVICE
BATH 4
ENTRY COURT
DINING ROOM 12-4 X 14-0
PANTRY
BATH 3
LAUNDRY
GARAGE 35-3 X 24-0
BEDROOM 3 13-1 X 11-9
WH